NOTES:

1. TOPOGRAPHICAL BASE PLAN FROM PLAN ENTITLED "TOPOGRAPHICAL PLAN OF LAND, WAYLAND, MASSACHUSETTS" DATED NOV. 25, 1998 BY SNELLING & HAMEL ASSOCIATES.
2. ELEVATION BENCH MARKS:
   BM1-HIGH POINT OF GRANITE POST AT LOT CORNER. ELEV.=162.48
   BM2 RAILROAD SPIKE SET AT BASE OF A 36" OAK. ELEV.=172.16
   ELEVATIONS REFER TO N.G.V.D. OF 1929. SEE PLAN REFERENCE IN NOTE 2 ABOVE FOR ADDITIONAL INFORMATION.
3. CONFIRM LOCATION OF EXISTING UTILITIES IN THE PROJECT AREA PRIOR TO CONSTRUCTION PER MASSACHUSETTS LAW. CONTRACTOR SHALL CALL 1-888-DIG-SAFE AND THE TOWN OF WAYLAND PRIOR TO CONSTRUCTION.
4. LOAM AND SEED DISTURBED CONSTRUCTION AREAS OUTSIDE OF THE PROPOSED WORK AREAS.
5. PROPOSED DRIVEWAYS SHOWN ON THE PLAN TO BE COMPLETED BY OTHERS AT A LATER DATE.

PHOTO #1

PHOTO #2

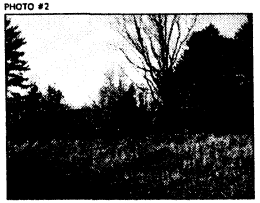

PHOTO #3

PHOTO #4

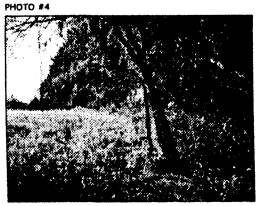

PHOTO #5

PHOTO #6

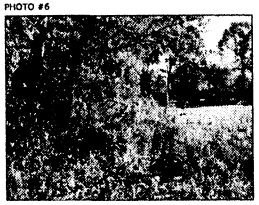

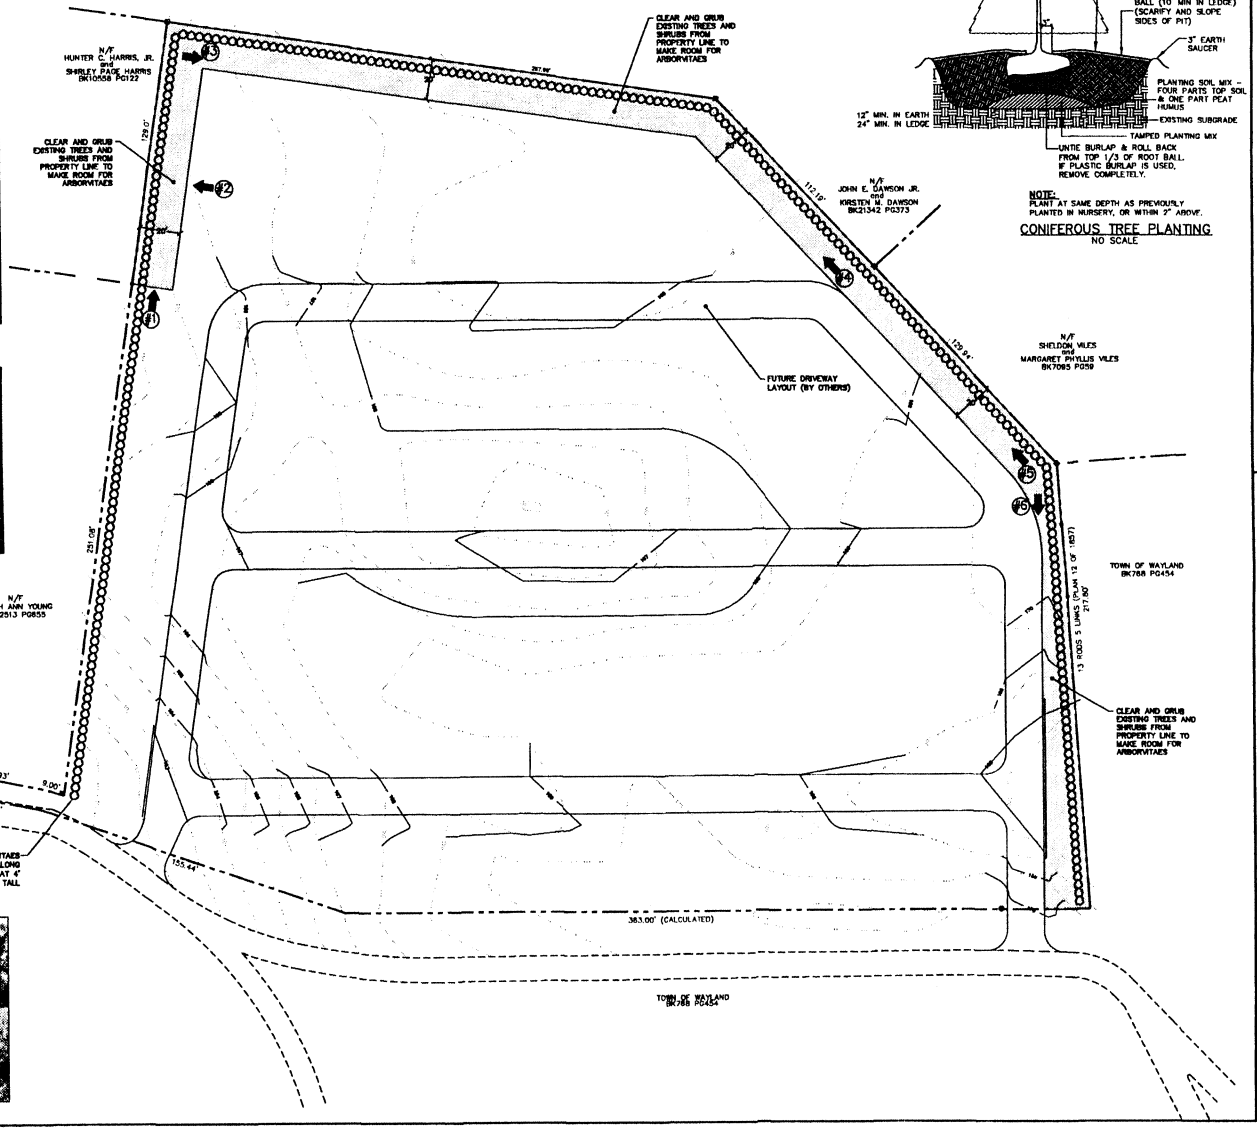

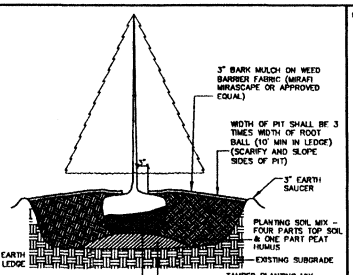

NOTE:
PLANT AT SAME DEPTH AS PREVIOUSLY PLANTED IN NURSERY, OR WITHIN 2" ABOVE.

CONIFEROUS TREE PLANTING
NO SCALE

Tighe&Bond
Consulting Engineers
www.tighebond.com
100 YEARS STRONG
1911-2011

SCALE IN FEET
0 30' 60'
GRAPHIC SCALE

Town of Wayland

North Cemetery Improvements

Wayland, Massachusetts

Mark	Date	Description

PROJECT NO:	3216851
FILE: W-1685 SITE_Cemetery_Options.dwg	
DRAWN BY:	BJL
CHECKED:	RJP
APPROVED:	JBC

SITE PLAN - OPTION 1

SCALE: AS SHOWN

SHEET 1 OF 1

12/08/2011

Dec 08, 2011-10:54am Plotted By: JP
Tighe & Bond, Inc. J:\W\1685 Wayland\Task # 3 - North Cemetery\W-1685_SITE_Cemetery_Options.dwg